PB 10-109

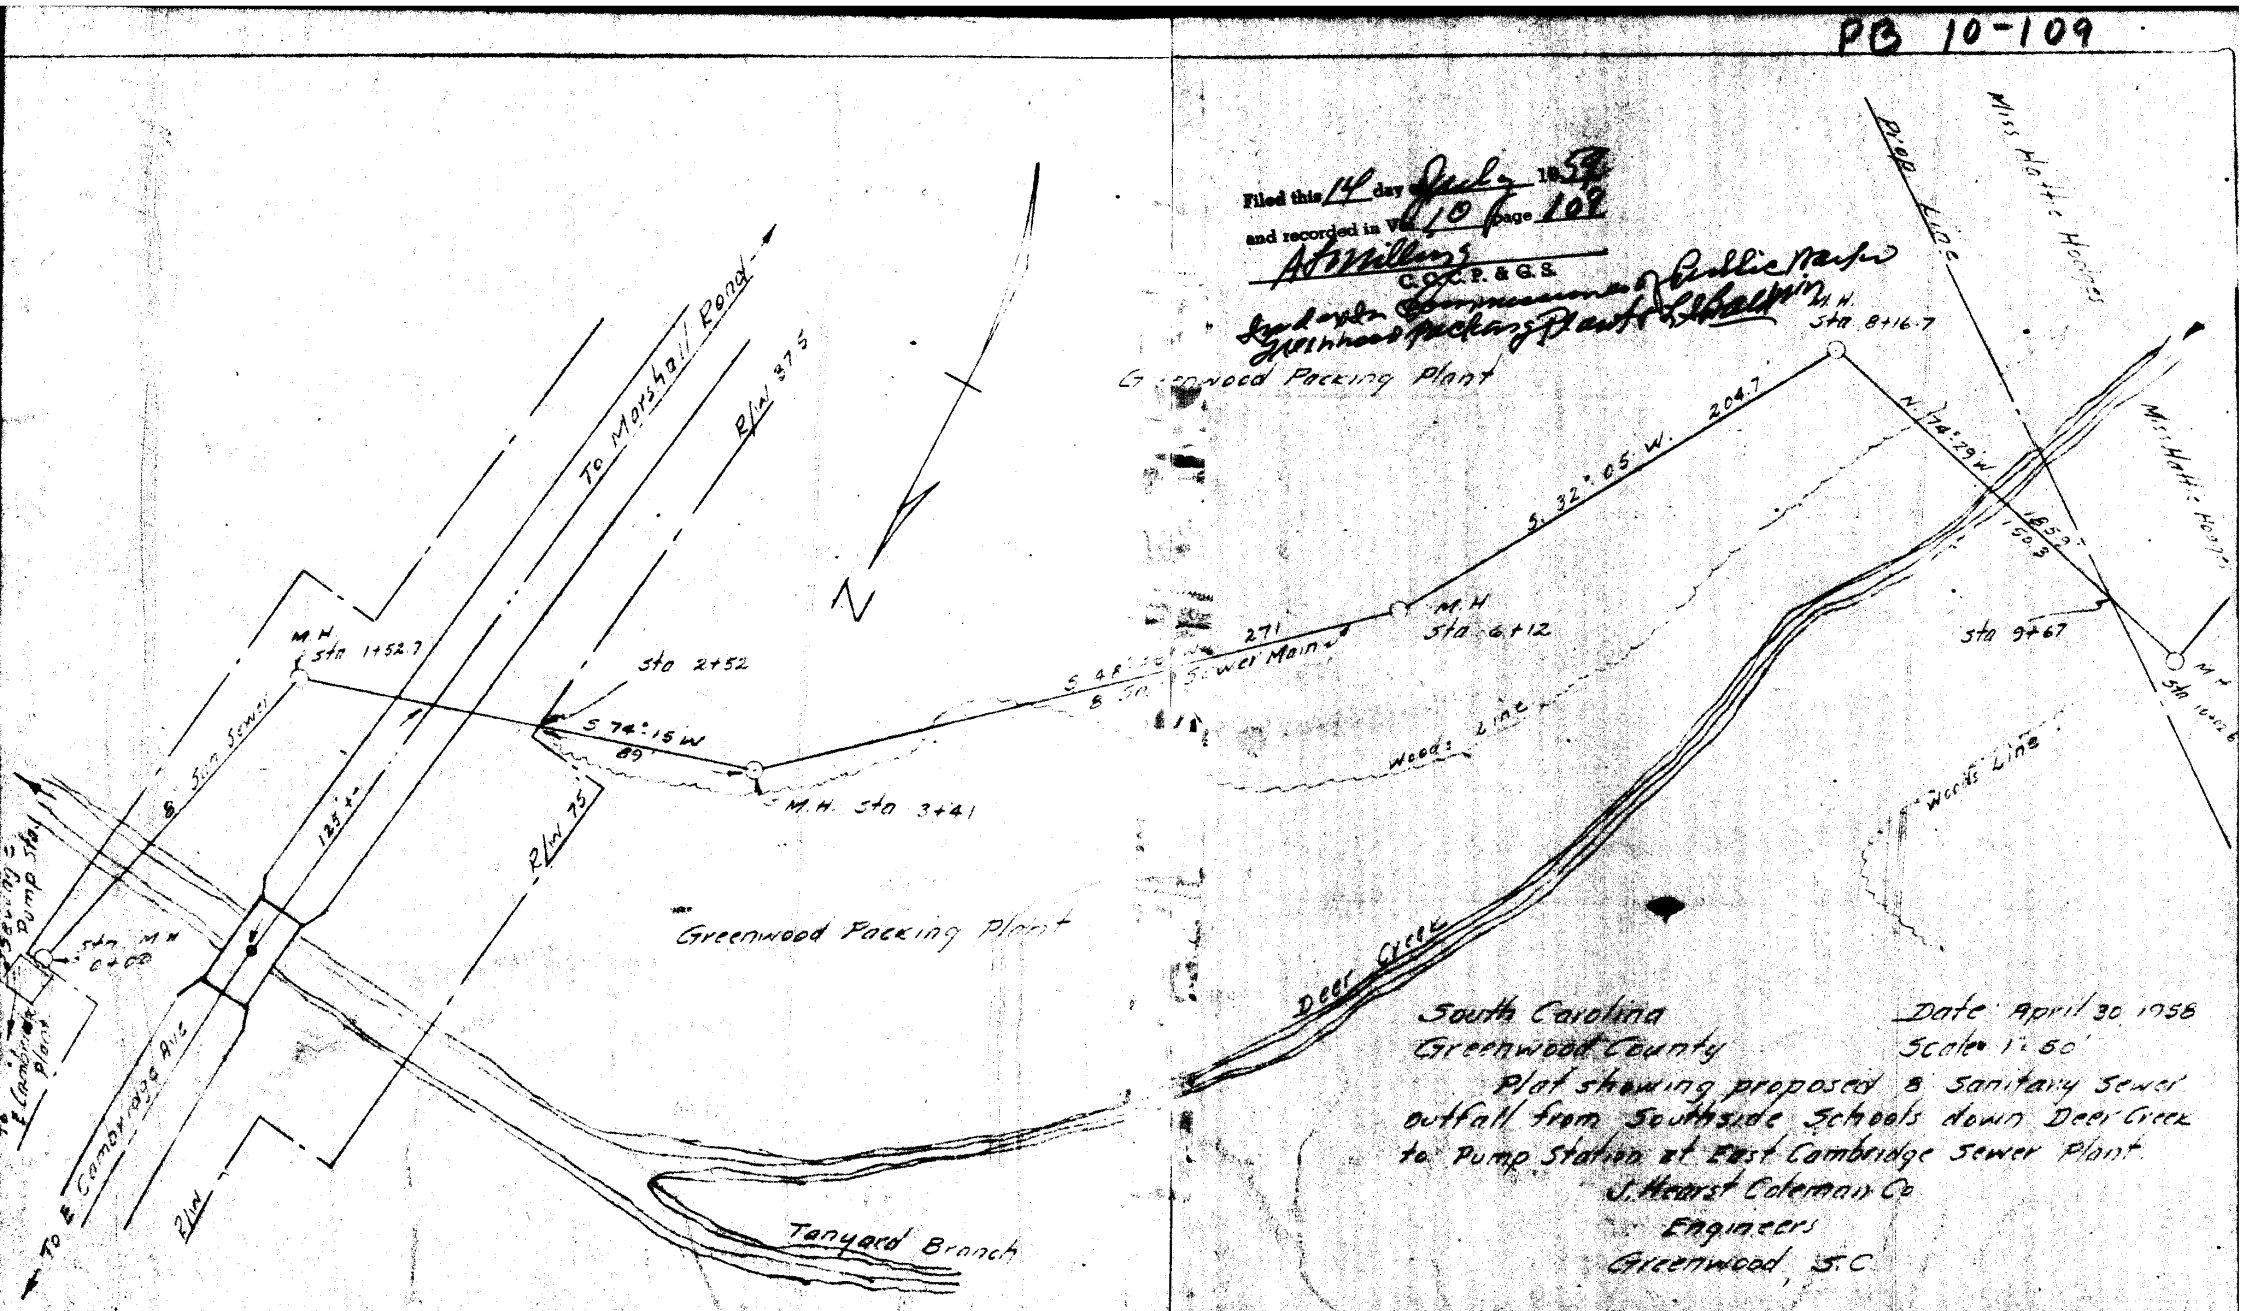

Filed this 14 day July 1958
and recorded in Vol. 10 page 109
A. T. Milling
C.C.C.P. & G.S.
Greenwood Packing Plant
To Marshall Road
R/W 37.5
M.H. Sta 1+52.7
Sta 2+52
S 74°15' W
89'
M.H. Sta 3+41
R/W 75
8" San Sewer
125'±
Sta M.H. 0+00
To E. Cambridge Ave
R/W
Greenwood Packing Plant
Tanyard Branch
Deer Creek
Woods Line
M.H. Sta 6+12
S. 32°05' W. 204.7'
271'
M.H. Sta 8+16.7
N. 74°29' W.
185.9'
150.3'
Sta 9+67
Prop Line
Miss Hattie Hodges
Woods Line
South Carolina
Greenwood County
Date: April 30 1958
Scale 1" = 50'
Plat showing proposed 8 Sanitary Sewer outfall from Southside Schools down Deer Creek to Pump Station at East Cambridge Sewer Plant
J. Hearst Coleman Co
Engineers
Greenwood, S.C.