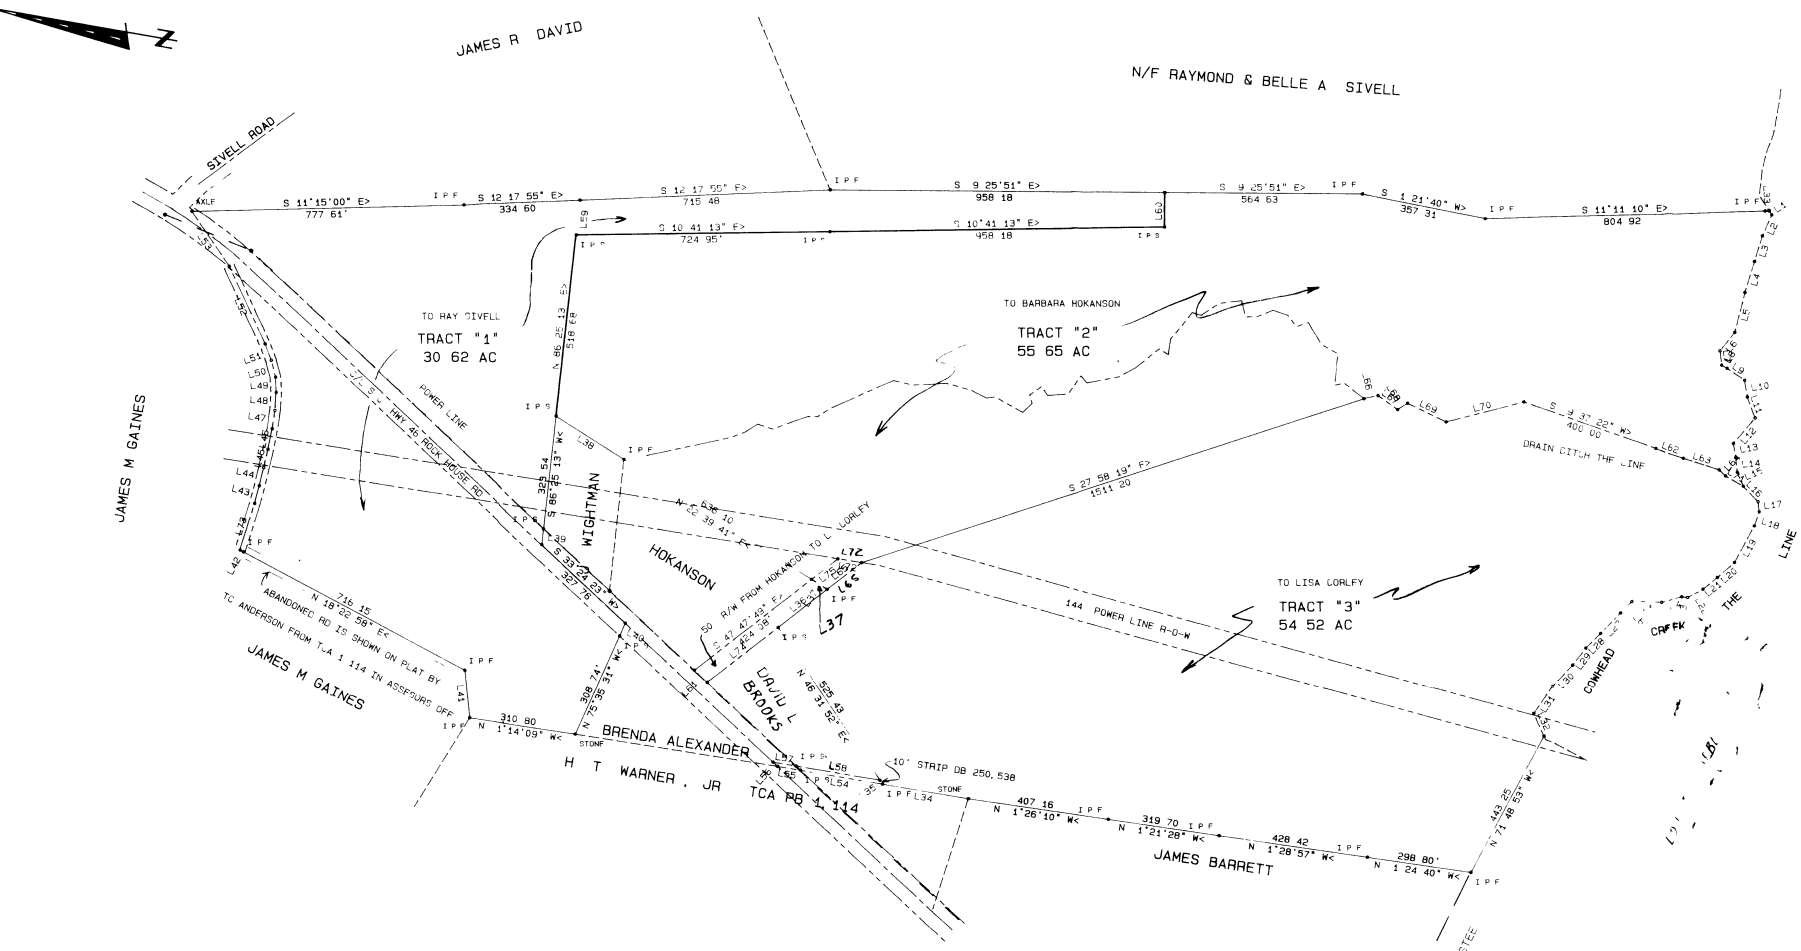

LINE	BEARING	DISTANCE
L1	S 46 41 19" W	12 93
L2	N 75 14 31" W	66 06
L3	N 81 23 36" W	79 57
L4	N 82 41'00" W	92 55
L5	N 85 16 50" W	117 61
L6	N 80 43 16" W	67 56
L7	S 73 27'45" W	41 53
L8	S 19 59 42" W	17 99
L9	S 24 32 57" W	60 99
L10	S 71 10 45" W	48 57
L11	S 59 56'50 W	63 53
L12	N 58 53'22" W	95 71
L13	S 70 24 51" W	41 11
L14	S 73'56 17' W	42 22
L15	S 51 36'00" W	43 06
L16	S 36 37'47" W	61 15
L17	S 73'31 26" W	28 48
L18	N 80 14 10" W	43 18
L19	N 71 11 32" W	119 00
L20	N 50 44'20" W	64 69
L21	N 48'57 47" W	53 60
L22	N 37 51'37" W	50 36
L23	N 2 40 54 W	16 57
L24	N 24 33'29' W	61 21
L25	N 9 35'21" W	84 71
L26	N 55 27'49" W	45 59
L27	N 55 42'02" W	81 72
L28	N 54 22 39' W	59 41
L29	N 61 57 39' W	62 06
L30	N 57 00'09" W	84 23
L31	N 66 07 20" W	96 07
L32	S 55 41 30" W	70 93
L33	S 11 11 10" E	12 00
L34	N 0'13 35" W	247 11
L35	N 46 45 23" E	13 68
L36	S 47 47 49" E	178 12
L37	N 22 39 41" E	53 06
L38	N 22 34'22 E	229 14
L39	S 86'25 13" W	45 49
L40	N 75 35'31" W	39 95
L41	N 74 21 48" E	137 58
L42	N 18 22 58' E	11 26
L43	S 84 44 00' E	52 17
L44	S 86 03 38" E	52 83
L45	S 86 33'59' E	53 54
L46	S 88 15 25" E	60 14
L47	N 88 36 13" E	52 61
L48	N 84 17 39' E	51 32
L49	N 77 12 03" E	43 55
L50	N 65 45'35' E	49 97
L51	N 59 17 35" E	49 84
L52	N 55 20'51" E	242 87
L53	N 47 39'55" E	189 10
L54	N 0'14 35" W	137 24
L55	N 3 12 25" W	67 49
L56	N 33 32'10' E	17 99
L57	S 0 13 35" E	67 48
L58	S 0 13 35" E	242 92
L59	S 86 25 13" W	100 00
L60	N 80 46 14" E	98 38
L61	N 33'32 10" E	50 58
L62	S 9 47'26" W	86 19
L63	S 9 06 48" W	107 48
L64	S 33 39 06" W	25 11
L65	S 47 47 49' E	124 30
L66	S 22 47 05" E	41 44
L67	S 65 42'50" W	69 44
L68	S 42'57 06" E	33 71
L69	S 16'10'15' W	122 55
L70	S 4 53 19" E	229 30
L71	S 00 36'32" W	58 79
L72	N 0'39 23" W	88 21
L73	S 82 24 11" E	139 31
L74	S 47 47 49" E	56 38
L75	N 47 47 49" W	95 65

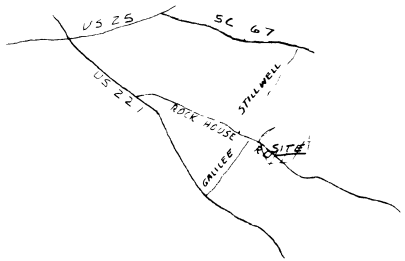

LOCATION SKETCH

GREENWOOD COUNTY
GREENWOOD, SOUTH CAROLINA
THIS PLAT MAY BE RECORDED
APPROVED BY PLANNING BOARD

ON October 24, 1989

BY: Donald E Ellenger DATE: Oct 25 1989

SCALE 1"=200'

Filed this 26 Oct. 89
and recorded in Vol. 57 Page 148
Lynn Pattison
C.C.C.P. AND C.C.C.S. GREENWOOD CO.

BOUNDARY SURVEY FOR R. T. SIVELL ESTATE
ROCK HOUSE ROAD

GREENWOOD COUNTY — SOUTH CAROLINA

SCALE 1" = 200' — DATE DECEMBER 29 1988

I HEREBY CERTIFY THAT THE RATIO OF PRECISION OF THE FIELD SURVEY IS 1/20000 AS SHOWN HEREON AND THE AREA WAS DETERMINED BY THE COORDINATE METHOD John H Welborn

JOHN H WELBORN PLS SC 5773

JOHN H. WELBORN & CO.
128 GRACE STR
GREENWOOD, SC 29646
TEL NO 803-223-5903

NOTES
REFERENCE PLAT BY _____ HEANER ENG DATED 8/13/1970
PLAT BOOK _____ NOT RECORDED -- IN FOR SIVELL & WAYCBACK