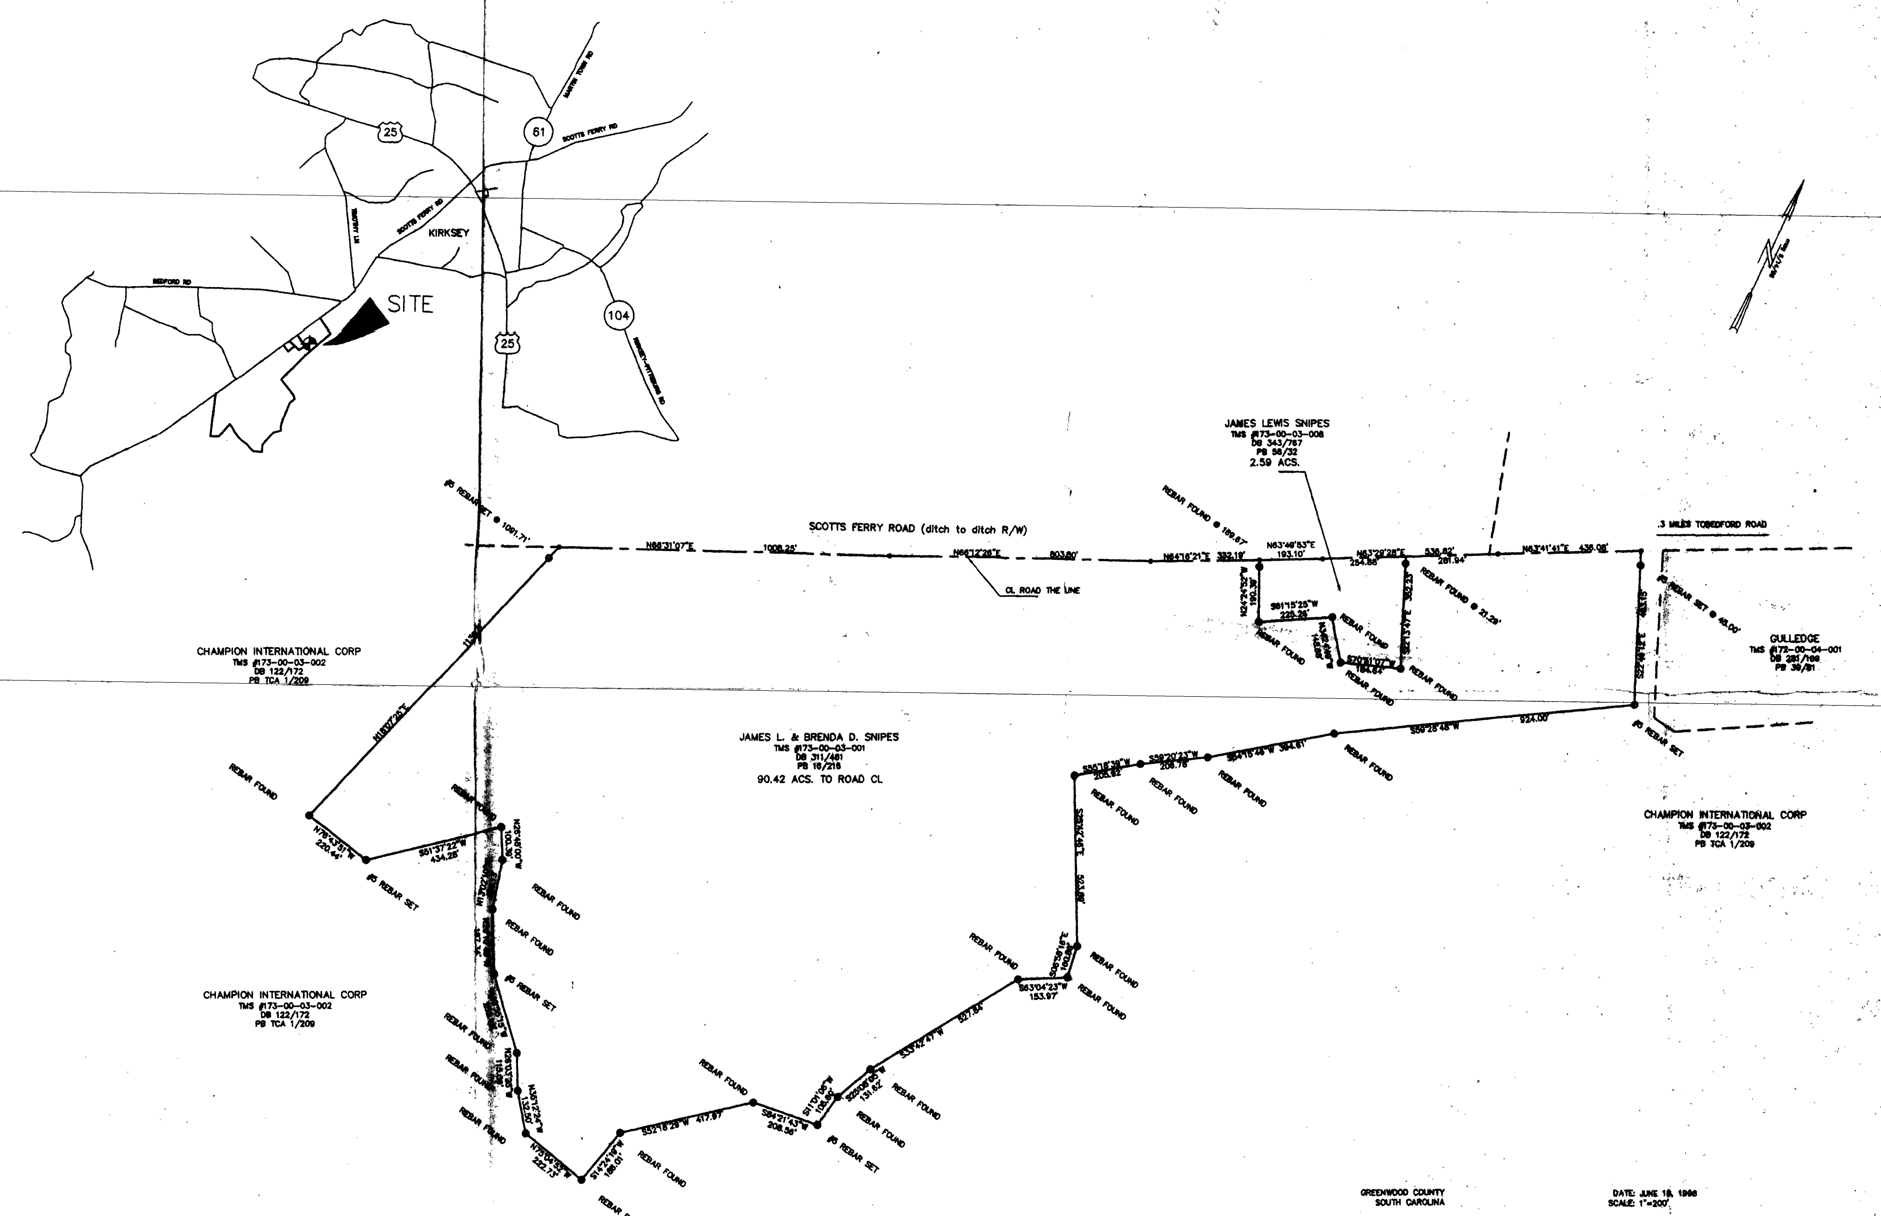

GREENWOOD COUNTY
SOUTH CAROLINA

DATE: JUNE 18, 1996
SCALE: 1"=200'

PLAT
MADE AT THE REQUEST
OF
JOHN GARRETT

200 100 0 200 400
(Scale in feet)

Filed this 16 day July 19 96
and recorded in Vol. 97 Page 147
PAT DARRAGH 3:20pm
C.C.C.P. AND C.C.G.S. GREENWOOD CO. SC
TM # 173-00-03-001 + 008 Dist. 05

SKL 7/16/96

I hereby state that to the best of my knowledge, information, and belief, the survey shown hereon was made in accordance with the requirements of the Minimum Standards Manual for the Practice of Land Surveying in South Carolina, and meets or exceeds the requirements for a Class B survey as specified therein.

HEANER ENGINEERING CO., INC.
611 CALHOUN AVE.
GREENWOOD, SC 29646
(864) 223-1553
BY:
EDWARD S. BARTLESS
PLS# 5784 DATE: 6/18/96

heaner engineering co., inc.
611 calhoun ave.
greenwood, s.c.
(864) 223-1553

PLAT

DESIGN BY:		DATE
DRAWN BY:	ESB	6/18/96
CHECKED BY:	EGB	SCALE
APPROVED BY:		